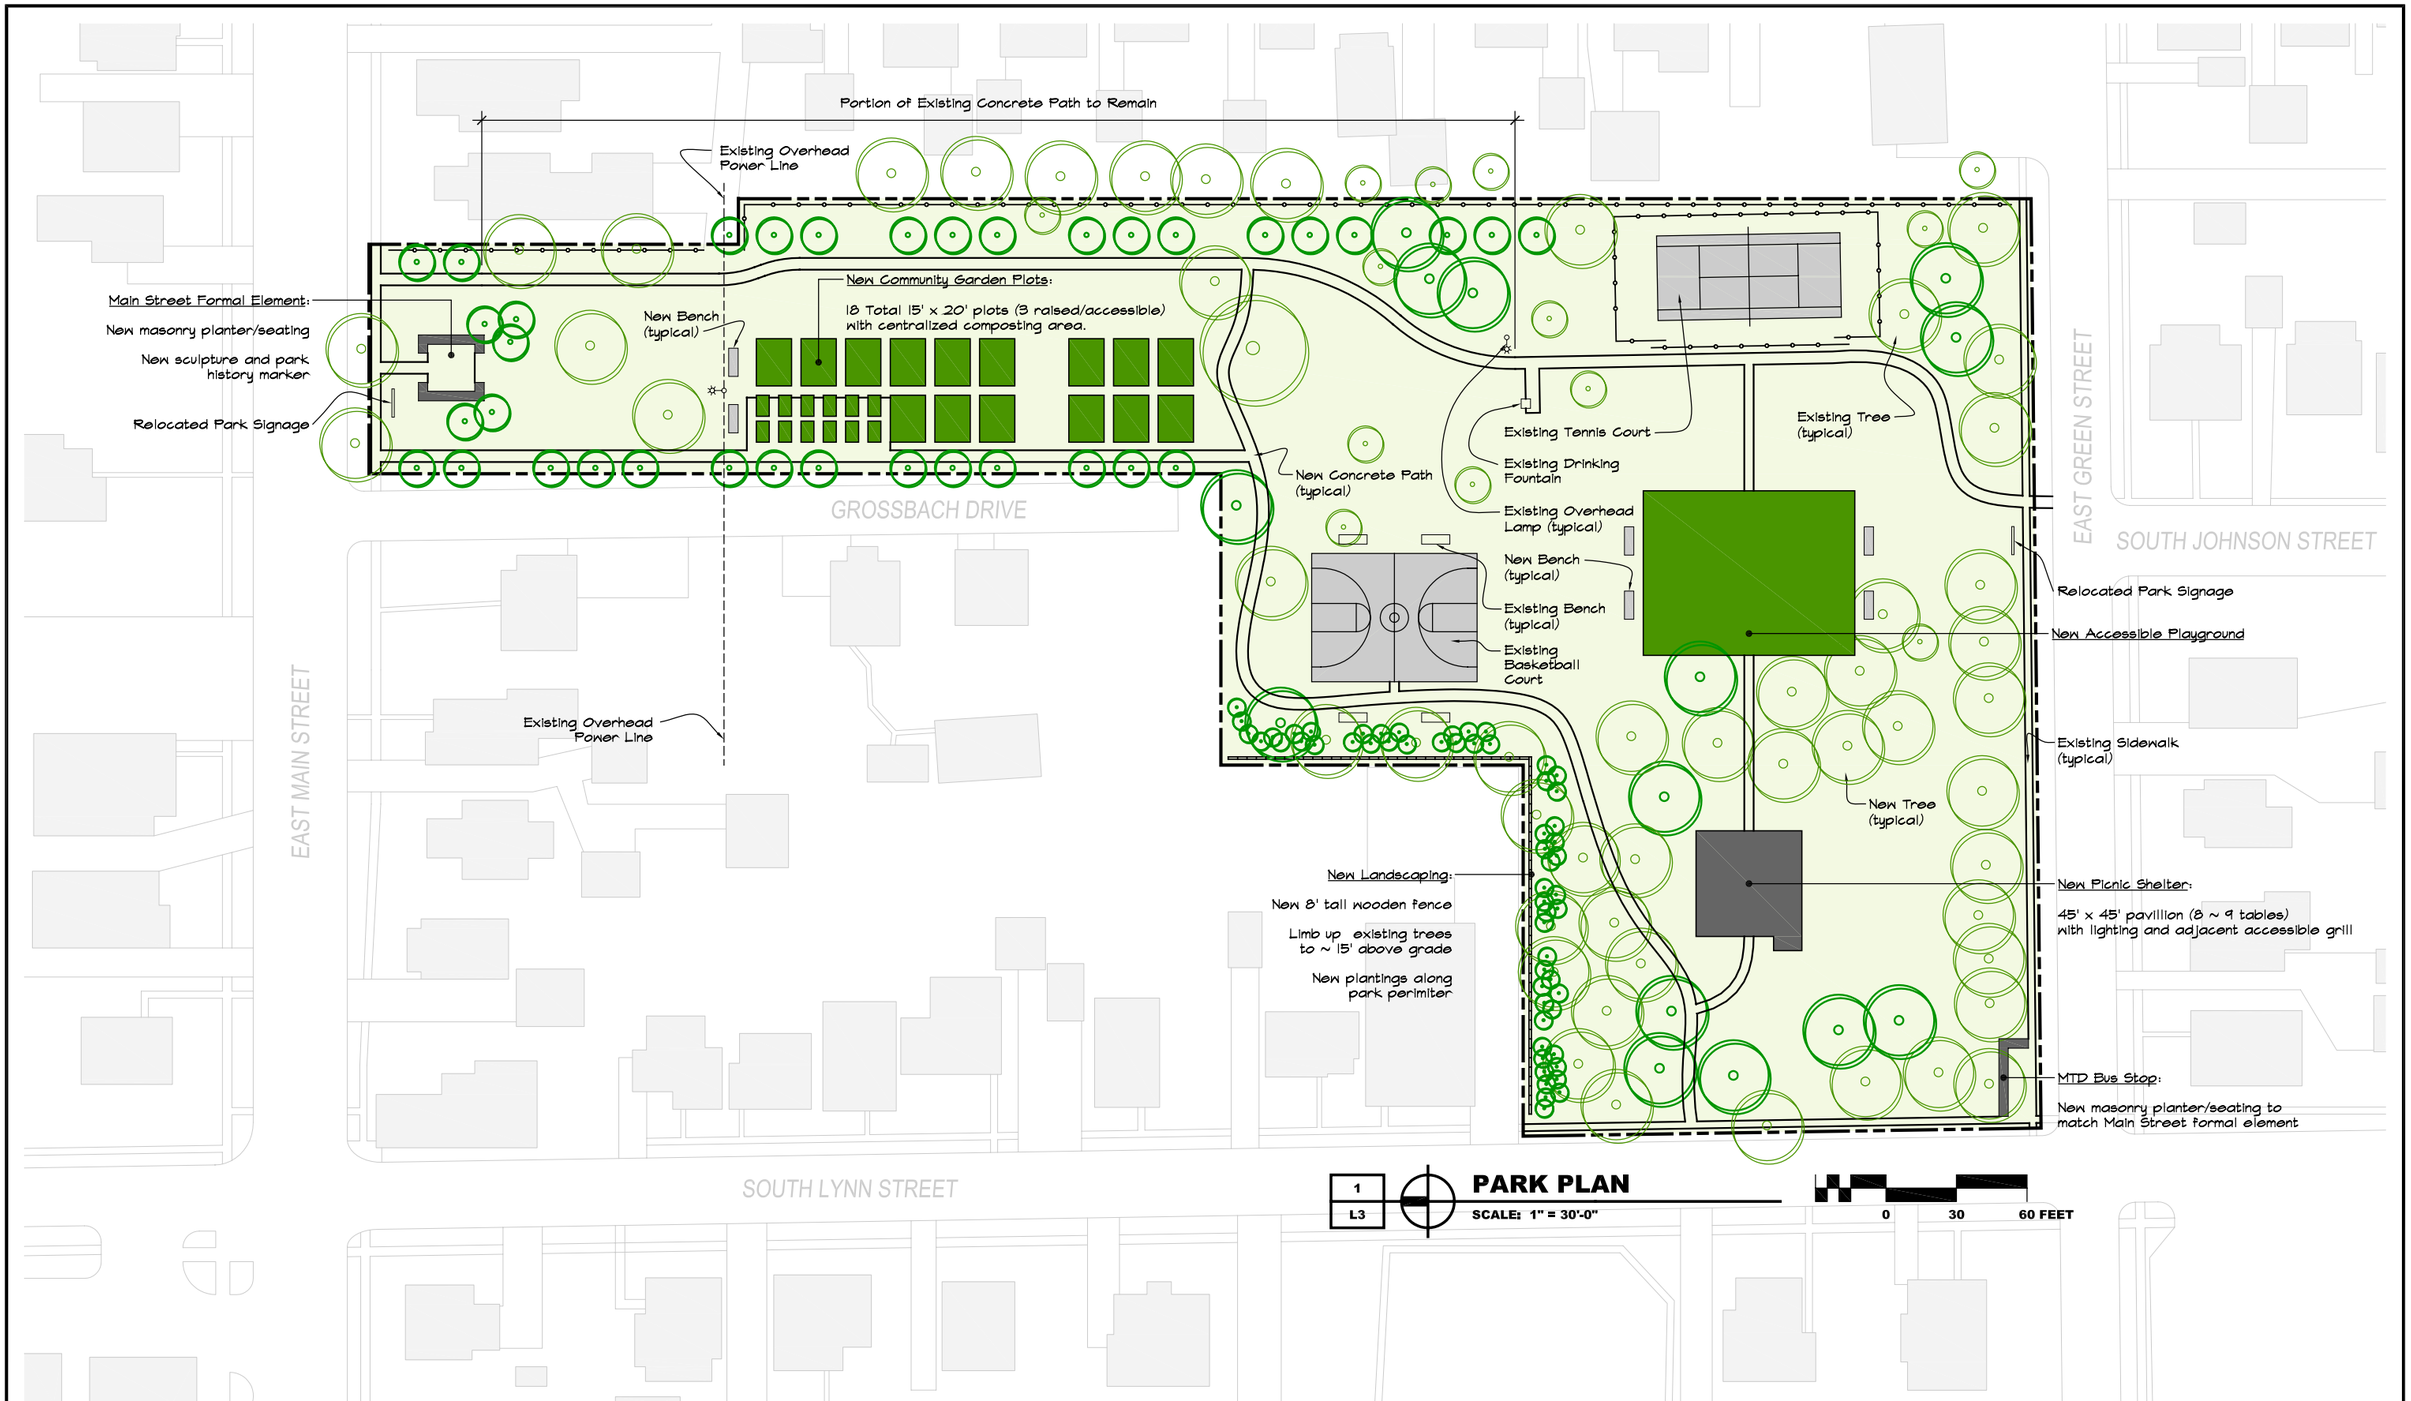

urbana park district
901 north broadway avenue
urbana illinois 61801 usa
www.urbanaparks.org

victory park master plan
upd victory park
1001 east main street

drawing issue			project number	park plan
no.	date	description		L1
			date	
			6/23/2006	sheet of 1

H:\UPD AutoCAD\Parks\Victory\606003 presentation